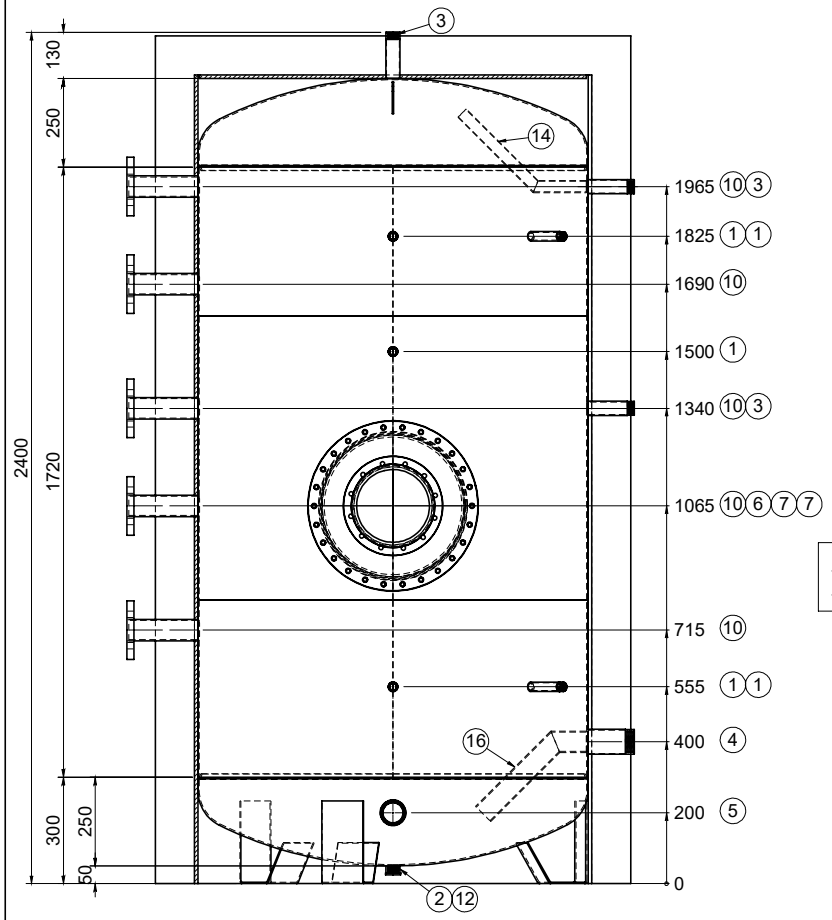

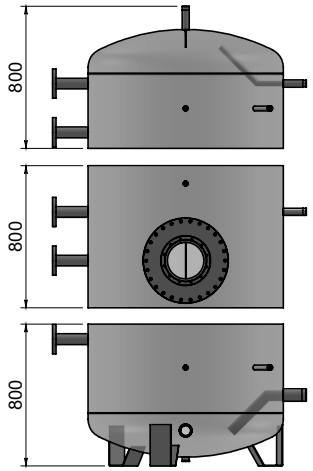

Bill of Materials: 99.03161423-26R							
ID	Description	Code	Notes	Material	UM	Qt	Cut (mm)
1	1/2" L=130	TML001019		Inox AISI 316L (1.4404)	PZ	5	--
2	1" L=20	TML000720		Inox AISI 316L (1.4404)	PZ	1	--
3	1" L=130	TML001037		Inox AISI 316L (1.4404)	PZ	3	--
4	2" L=130	TML001096		Inox AISI 316L (1.4404)	PZ	1	--
5	2" L=200	TML001103		Inox AISI 316L (1.4404)	PZ	1	--
6	400/480 FLANGE	TML005528		Inox AISI 304 (1.4307)	PZ	1	--
7	480/280 REDUCTION BLIND	TML016569		Inox AISI 316L (1.4404)	PZ	1	--
8	400/480 COLLAR	TML004950		Inox AISI 316L (1.4404)	PZ	1	--
9	400/480 GASKET	TML005552		Sesalit Eco	PZ	1	--
10	DN50/PN16	TML005839		Inox AISI 304 (1.4307)	PZ	5	--
11	D.1100 FOOT	TML005298		Inox AISI 304 (1.4307)	PZ	3	--
12	1" CAP	TML003648		Inox AISI 316L (1.4404)	PZ	1	--
13	LIFTING POINT	TML005372		Inox AISI 304 (1.4307)	PZ	2	--
14	DN25 SPARGE PIPE	TML004938		Inox AISI 316L (1.4404)	MT	0.45	1 x 450
15	DN50 PIPE	TML006318		Inox AISI 316L (1.4404)	MT	0.975	5 x 195
16	DN50 SPARGE PIPE	TML003646		Inox AISI 316L (1.4404)	MT	0.4	1 x 400

NB
THE INSULATION WILL BE SHIPPED SEPARATELY
NOT INSTALLED

NB
THIS TANK WILL BE DELIVERED IN 3 SEPARATE SECTIONS
TO BE ASSEMBLED ON SITE

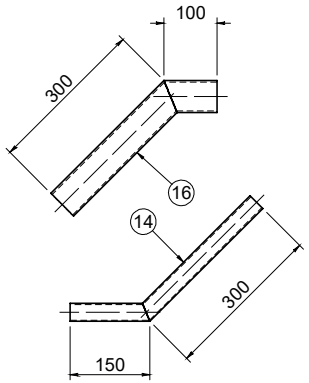

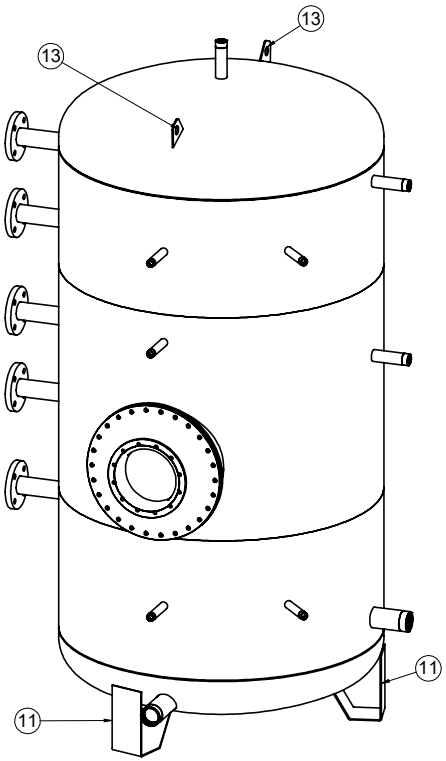

Customer: **ISPAG**
Ref. order: **KST300/125365**
Ref. offer: **--**
Ref. OFV: **OFV26-0429**

N° 1 Pcs

Tank1: **DHW**
Material: **Inox AISI 316L (1.4404)**
External treat.: **PICKLED**
Internal treat.: **PICKLED**
Pressure (exerc./test): **6 bar/NOT TESTED**

Insulation: **NOT INSTALLED**
Material: **POLYESTER + POLYSTYRENE**
Thickness: **10+110 mm**
Cover: **ABS**
Color: **RAL 9016**

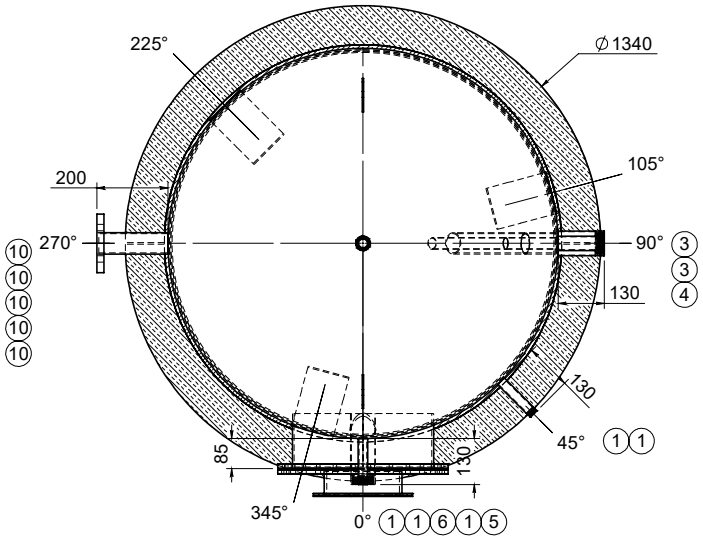

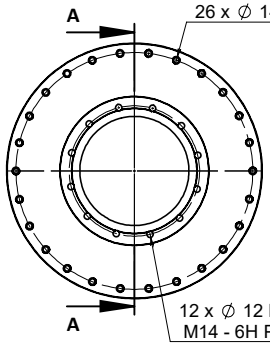

SEZIONE A
SCALA 1 : 10

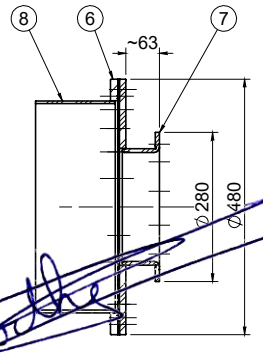

PER CLIENTE

TOLLERANZA QUOTE ± 5MM
Dimensions Tolerance ± 5mm

Nome file: TML016621		Nr. Articolo: **99.03161423-26R** ATX SPECIALE 2080 Lt - SEZIONATO COIB. VLIES + POLISTIROLO 10+110
Stato: **In Approv.ne Comm.le**		
Data: 19/03/2026		
Autore: Giuliano Iodice		**Foglio1**
Pag: 1 di 1	Scala: 1:15	
Formato: **A3**		Materiale: / Trattamento: / Peso: **366.47 kg**
ISPAG		Rev: **01_c** - Creata: GI 19/03/2026 - Approvata: GI 19/03/2026
		IL CLIENTE CHIEDE AGGIUNTA ISOLAMENTO NON MONTATO. MODIFICATO CODICE ARTICOLO

TML s.r.l. - www.tmlgroup.it - Tel 0861 927003 Fax 0861 927024 - **Tutti i diritti riservati**